



7 DETAIL
AR-911 Scale: 1/2" = 1'-0"

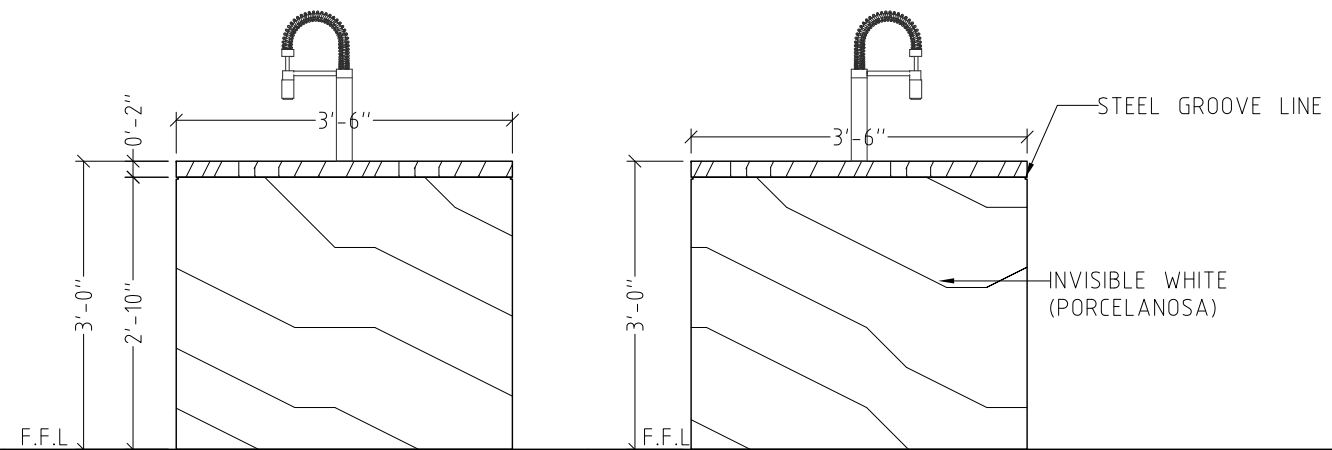

5 BAR COUNTER(ELEVATION-4)
AR-911 Scale:1/2" = 1'-0"

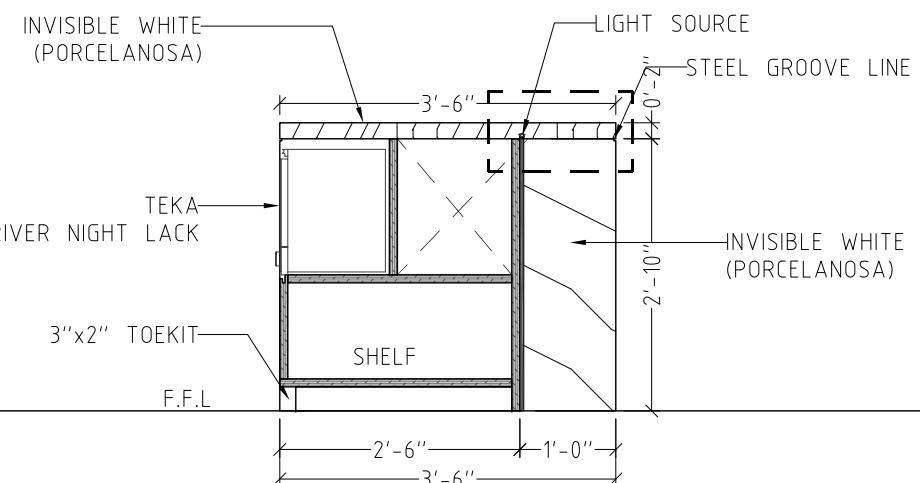

6 BAR COUNTER(SECTION A-A)
AR-911 Scale:1/2"= 1'-0"

CHECKED BY :	-
--------------	---




Artist's Impression (Bar Counter)




Artist's Impression (Bar Counter)




Artist's Impression (Bar Counter)

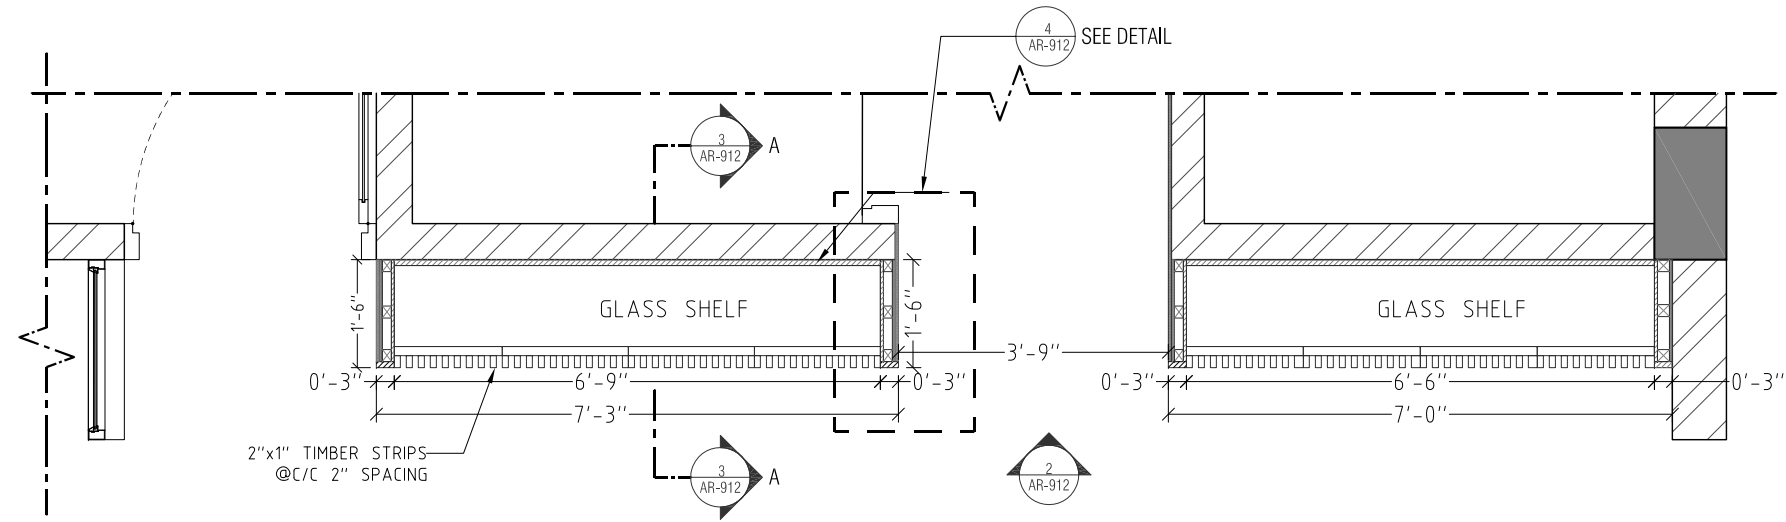


1 DRY KITCHEN CABINET (PLAN)
AR-912 Scale:3/8"= 1'-0"

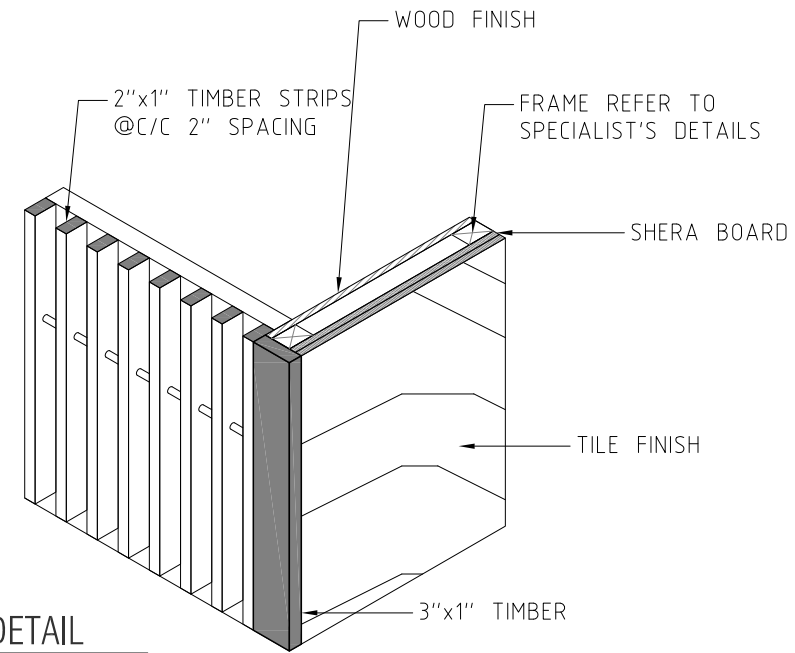

4 DETAIL
AR-912 Scale:3/4"= 1'-0"

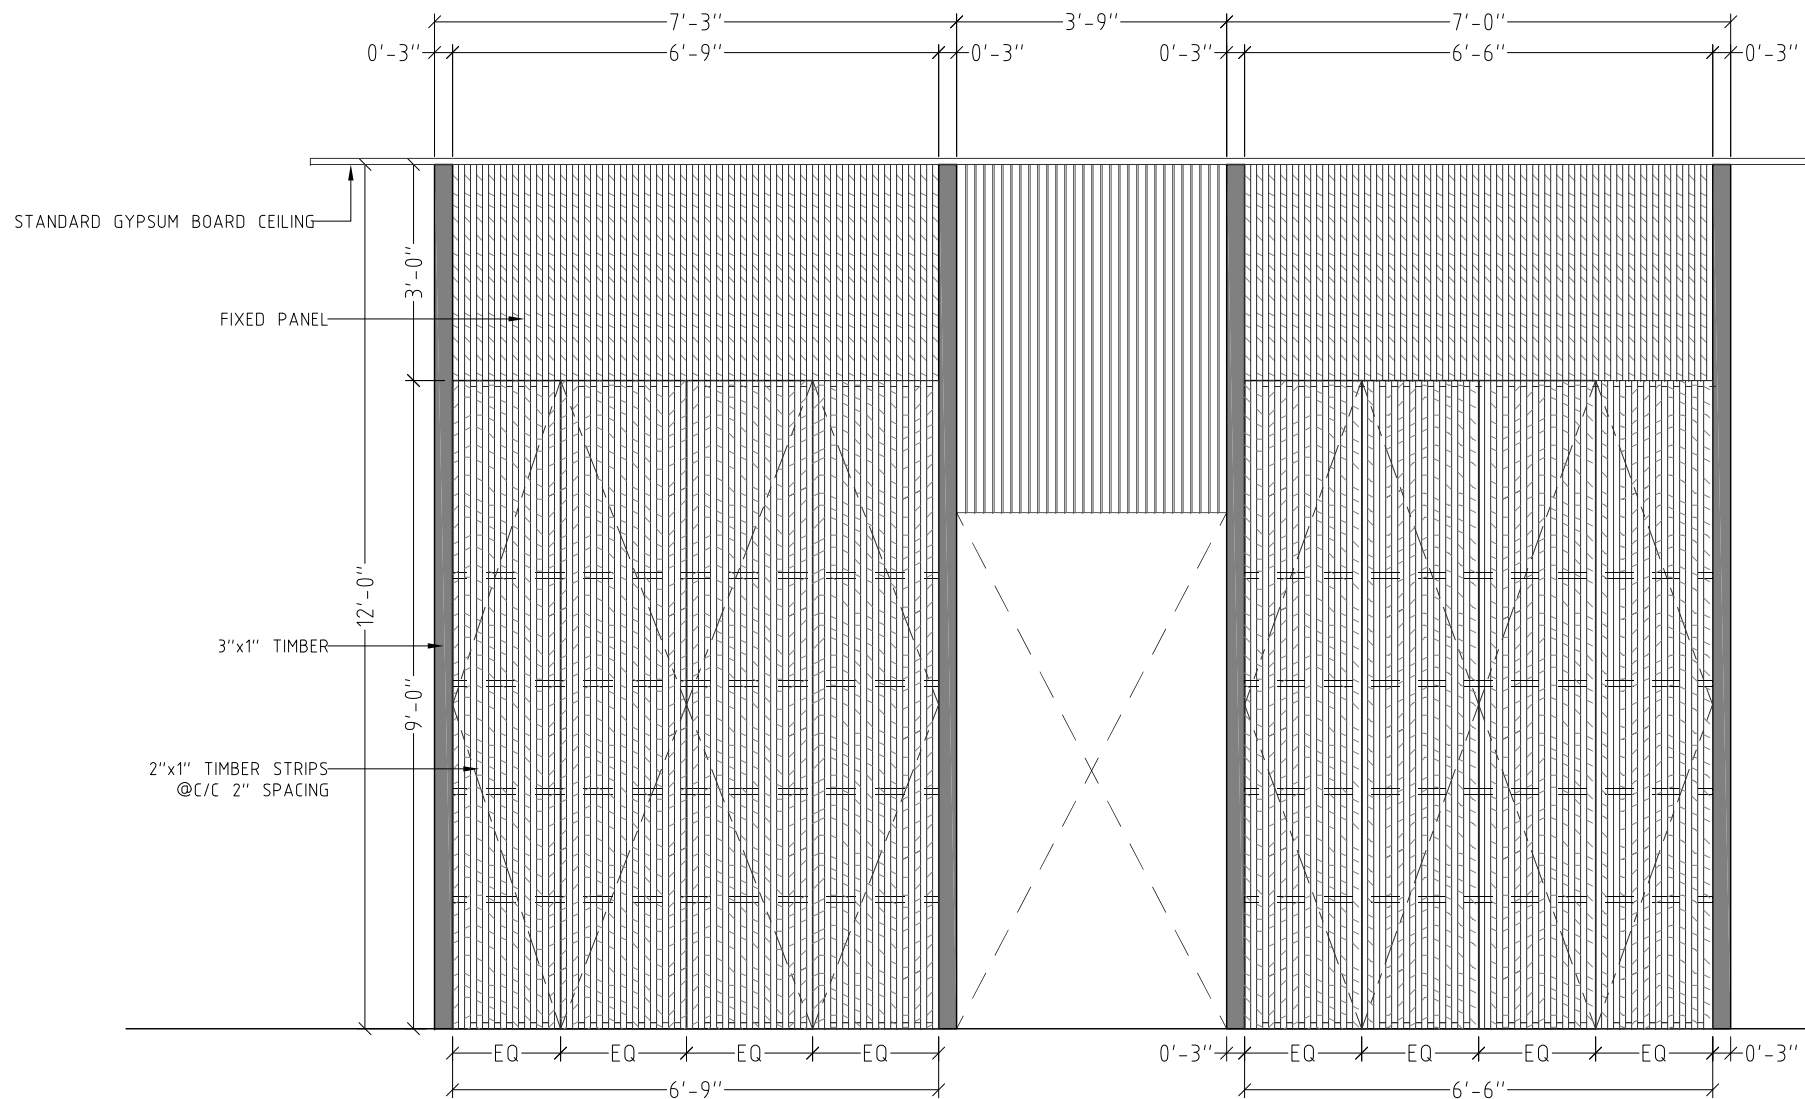

2 DRY KITCHEN CABINET (ELEVATION)
AR-912 Scale:3/8"= 1'-0"

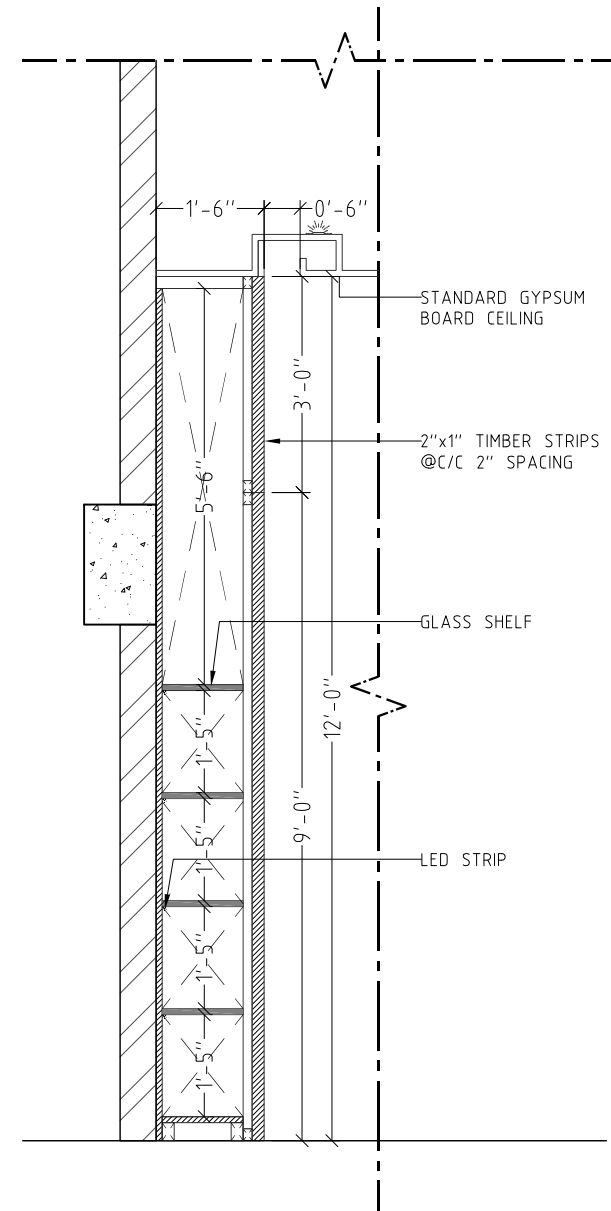

3 DRY KITCHEN CABINET (SECTION A-A)
AR-912 Scale:3/8"= 1'-0"

PROJECT TITLE 42 A-NEEGA		
CONSTRUCTION DRAWING		
SITE ADDRESS NO (42) , A NEEGA ROAD,YANKIN TOWNSHIP,YANGON.		
NOTE 1. ALL DIMENSION SHOULD BE VARIFIED ON SITE 2. FOR ALL DIMENSIONS MODIFYING SHOULD REQUEST FOR ARCHITECT APPROVAL 3. DO NOT SCALE ON DRAWING BY ANY MEANS 4. DETAIL DRAWINGS ARE FOR DESIGN INTENT 5. CONTRACTOR OR SUPPLIER SHOULD PROPOSE SHOP DRAWING TO ARCHITECT FOR APPROVAL BEFORE COMMENCE ANY WORK ON SITE		
REVISED DRAWING INFORMATION		
REV.	DRAWN	COMMENTS
OWNER'S NAME U AUNG MYO THET		
ARCHITECT'S NAME U THIHA MIN THWIN		
DRAWING TITLE: GENERAL DETAILS- (DRY KITCHEN CABINET)		
REVISION		
SCALE	:	AS SHOWN
DATE ISSUED	:	JUL - 2023
JOB NO	:	AR - 136 - 2022
DRAWING NO	:	AR / CON / 912
DRAWN BY	:	NNW
CHECKED BY	:	-



Artist's Impression (Tile Location)



Artist's Impression (Tile Location)




Artist's Impression (Tile Location)




4 WARDROBE & TV CABINET (SECTION B-B)
AR-913 Scale: 1/2" = 1'-0"

PROJECT TITLE			
42 A-NEEGA			
CONSTRUCTION DRAWING			
SITE ADDRESS NO (42) , A NEEGA ROAD,YANKIN TOWNSHIP,YANGON.			
NOTE 1. ALL DIMENSION SHOULD BE VARIFIED ON SITE 2. FOR ALL DIMENSIONS MODIFYING SHOULD REQUEST FOR ARCHITECT APPROVAL 3. DO NOT SCALE ON DRAWING BY ANY MEANS 4. DETAIL DRAWINGS ARE FOR DESIGN INTENT 5. CONTRACTOR OR SUPPLIER SHOULD PROPOSE SHOP DRAWING TO ARCHITECT FOR APPROVAL BEFORE COMMENCE ANY WORK ON SITE			
REVISED DRAWING INFORMATION			
REV.	DRAWN	COMMENTS	DATE
OWNER'S NAME U AUNG MYO THET			
ARCHITECT'S NAME U THIHA MIN THWIN			
<div>TYTOarchitects</div>			
DRAWING TITLE: GENERAL DETAILS-(WARDROBE & TV CABINET@ GUEST BEDROOM)			
REVISION			
SCALE :	AS SHOWN		
DATE ISSUED :	AUG - 2023		
JOB NO :	AR - 136 - 2022		
DRAWING NO :	AR / CON / 913		
DRAWN BY :	NNW		
CHECKED BY :	-		

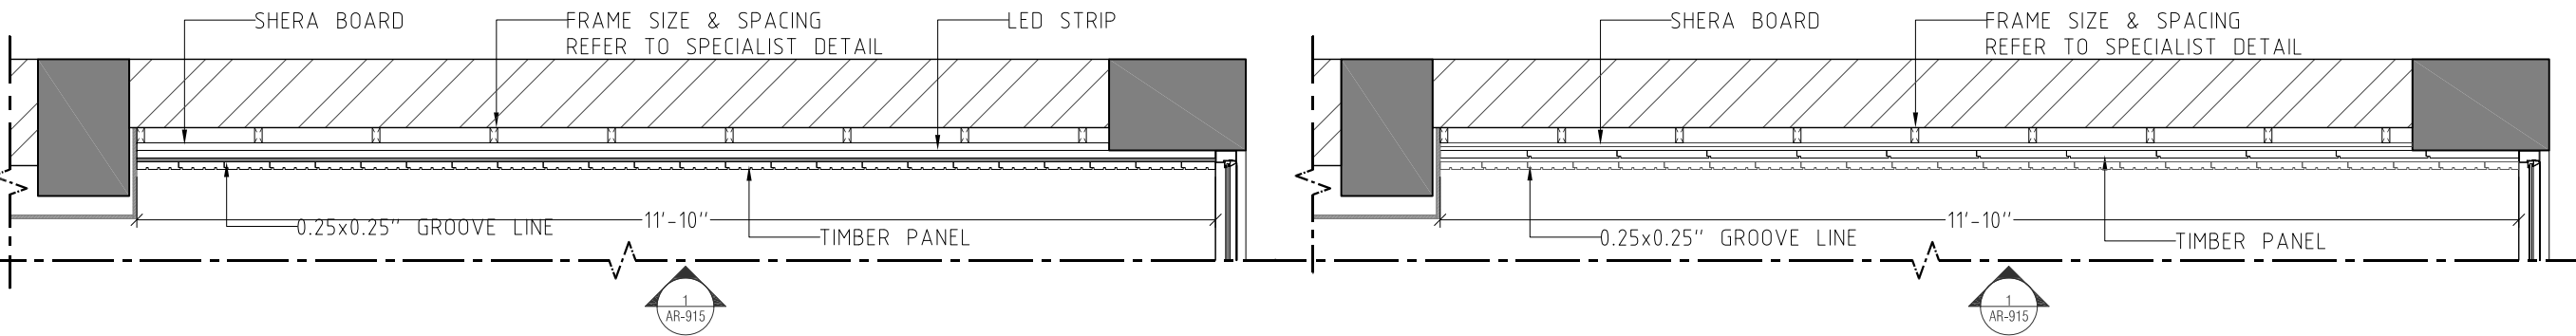

1 PLAN- HEADBOARD MASTER BEDROOM @ 3'-0" LEVEL
Scale: 1/2" = 1'-0"

1 HEADBOARD @ 7'-0" LEVEL
Scale: 1/2" = 1'-0"

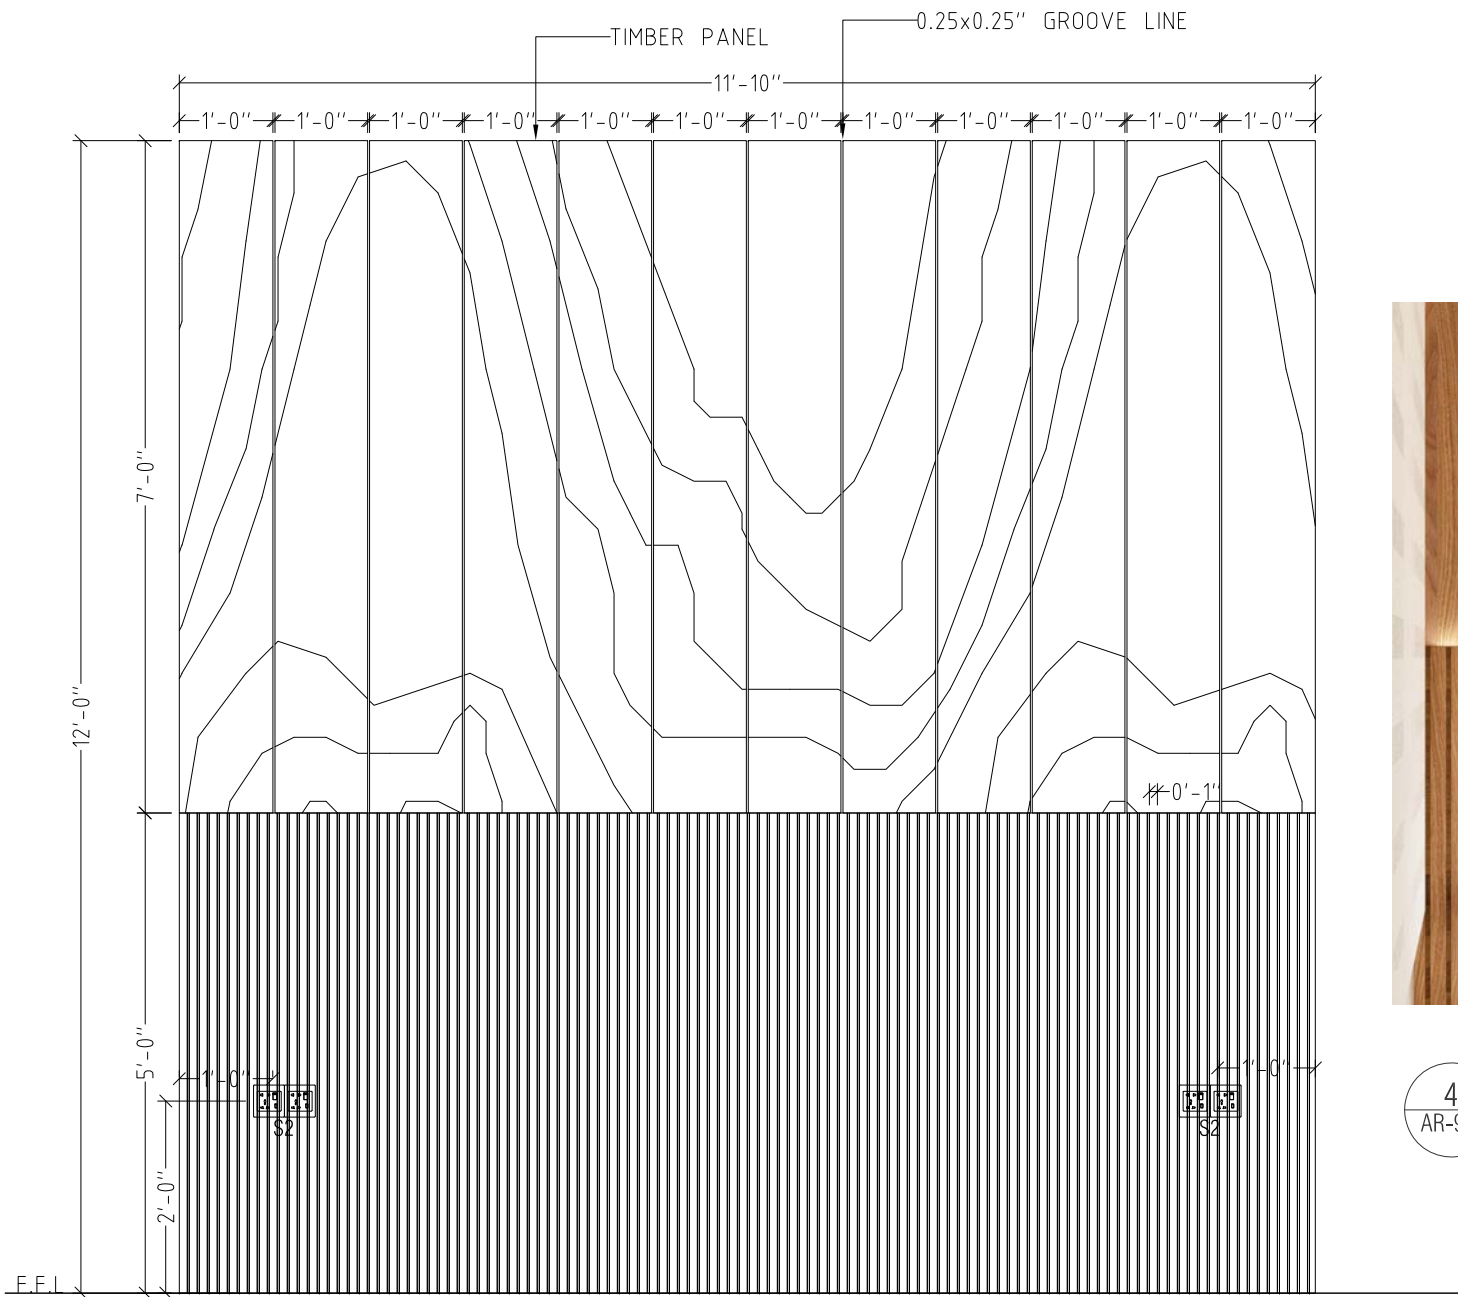


2 WARDROBE & TV CABINET (ELEVATION)
Scale: 1/2" = 1'-0"




4 REFERENCE PHOTO
NOT TO SCALE


PROJECT TITLE 42 A-NEEGA		
CONSTRUCTION DRAWING		
SITE ADDRESS NO (42) , A NEEGA ROAD,YANKIN TOWNSHIP,YANGON.		
NOTE 1. ALL DIMENSION SHOULD BE VARIFIED ON SITE 2. FOR ALL DIMENSIONS MODIFYING SHOULD REQUEST FOR ARCHITECT APPROVAL 3. DO NOT SCALE ON DRAWING BY ANY MEANS 4. DETAIL DRAWINGS ARE FOR DESIGN INTENT 5. CONTRACTOR OR SUPPLIER SHOULD PROPOSE SHOP DRAWING TO ARCHITECT FOR APPROVAL BEFORE COMMENCE ANY WORK ON SITE		
REVISED DRAWING INFORMATION		
REV.	DRAWN	COMMENTS
OWNER'S NAME U AUNG MYO THET		
ARCHITECT'S NAME U THIHA MIN THWIN		
DRAWING TITLE: GENERAL DETAILS- (HEADBOARD @ MASTER BEDROOM)		
REVISION		
SCALE	:	AS SHOWN
DATE ISSUED	:	AUG - 2023
JOB NO	:	AR - 136 - 2022
DRAWING NO	:	AR / CON / 914
DRAWN BY	:	NNW
CHECKED BY	:	-

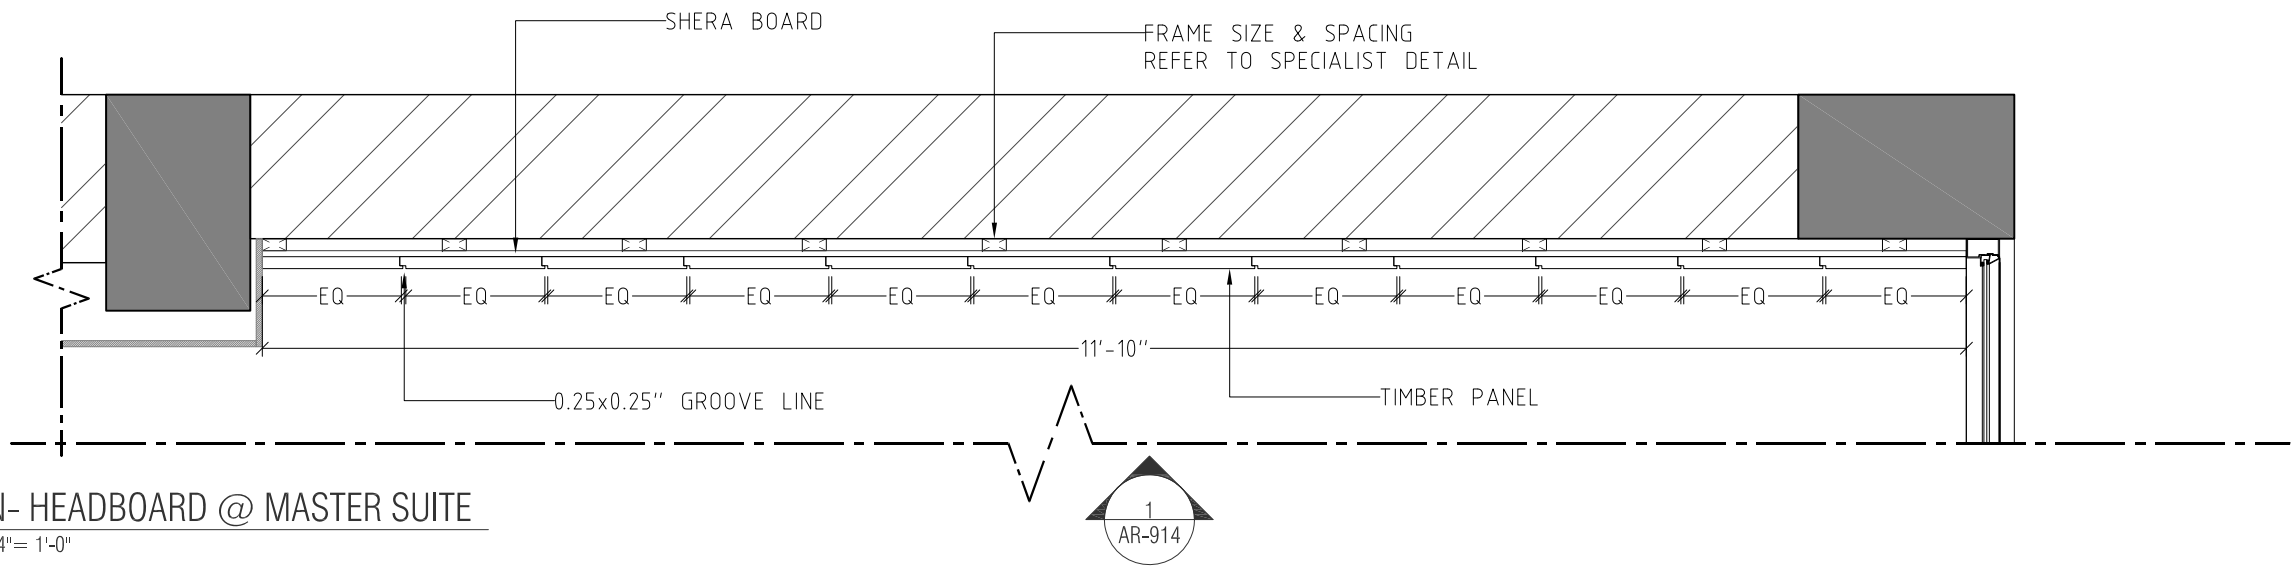

1 PLAN- HEADBOARD @ MASTER SUITE
AR-915 Scale:3/4"= 1'-0"

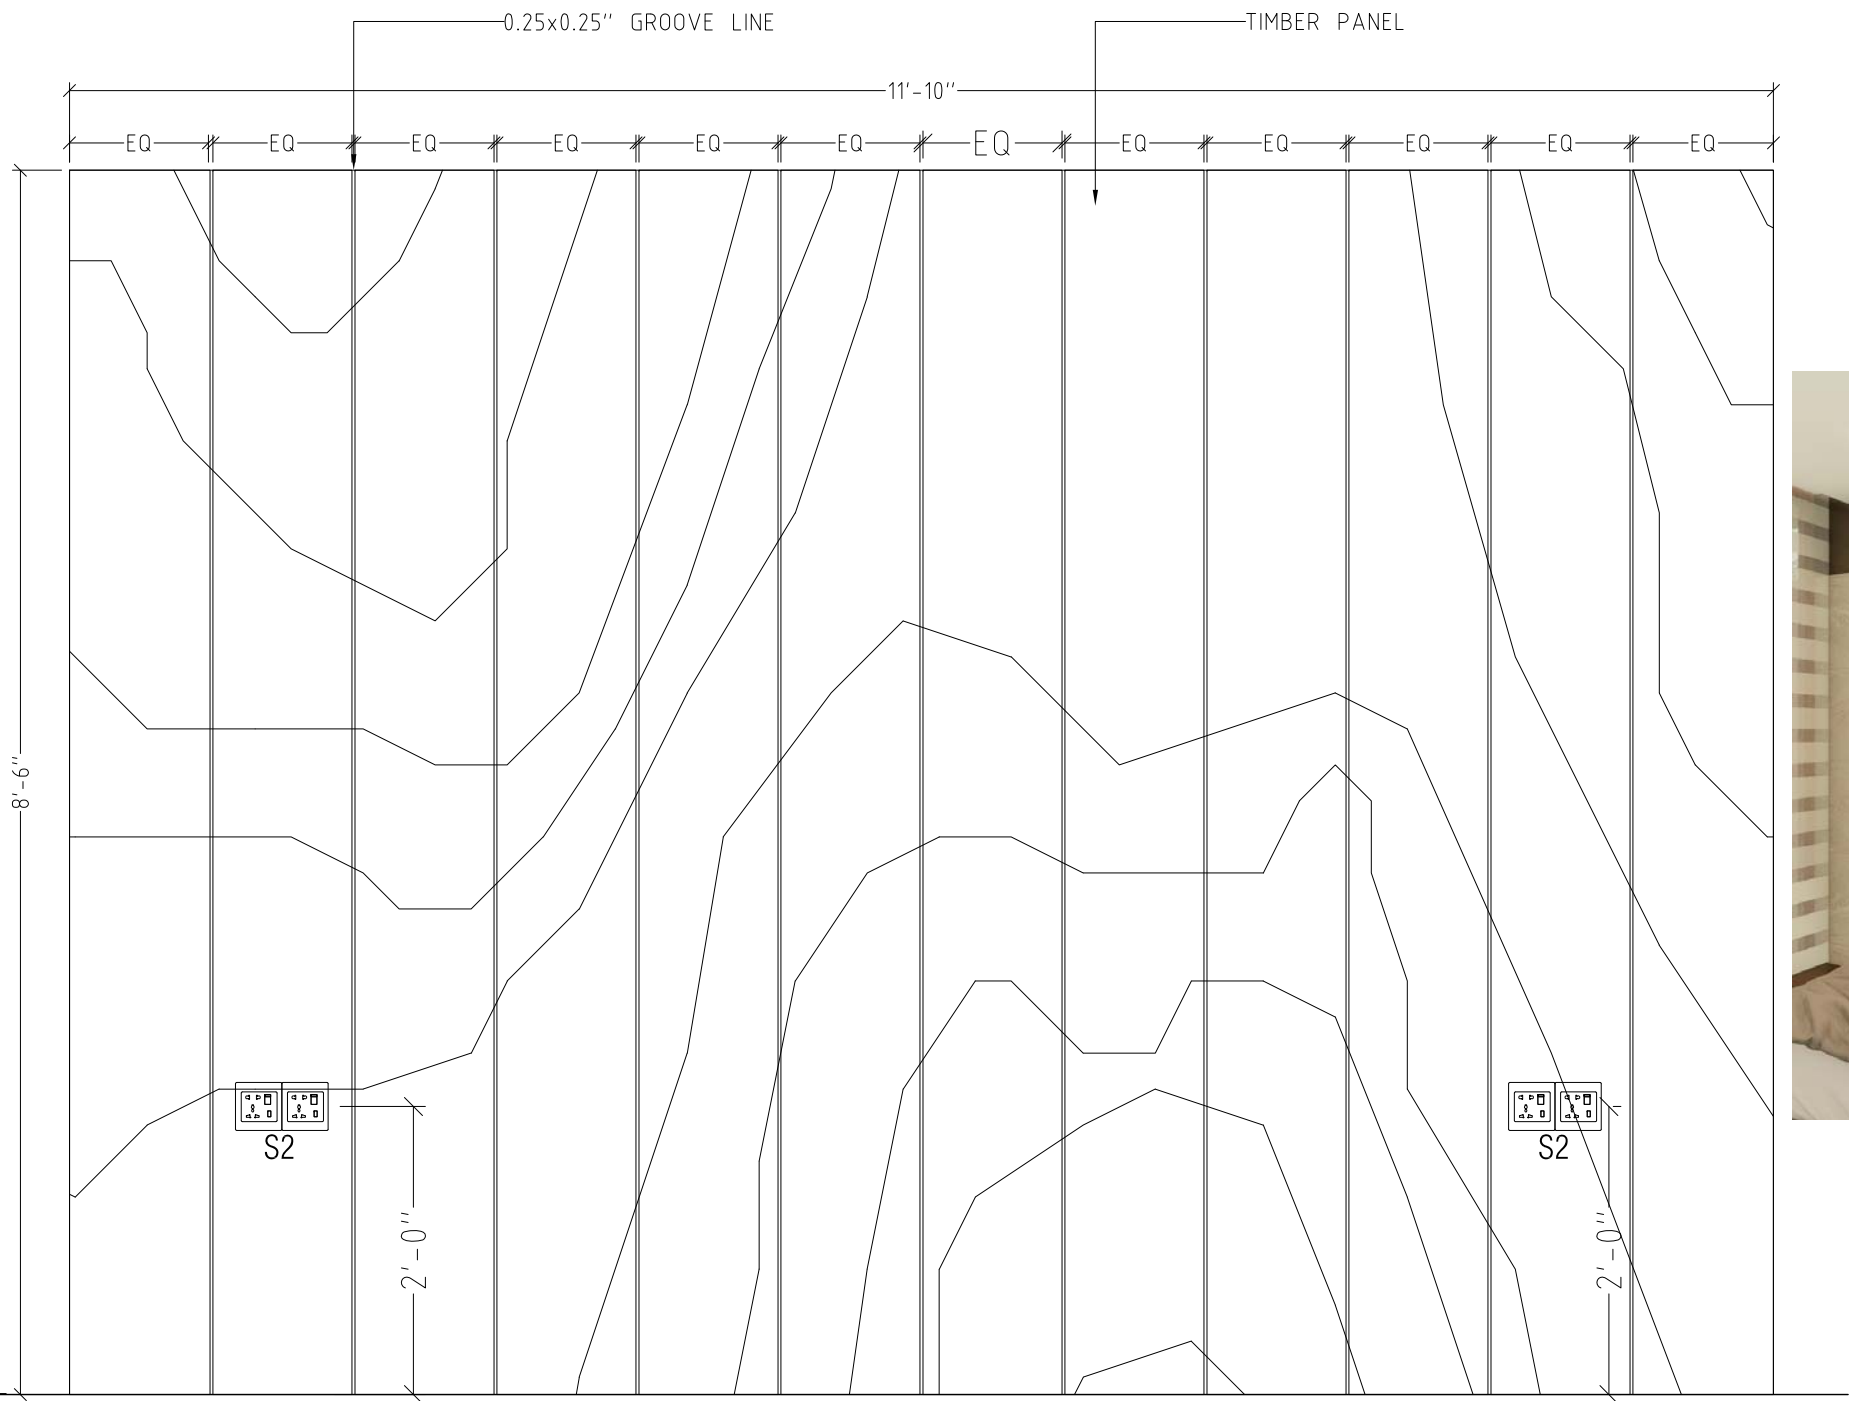

2 HEADBOARD @ MASTER SUITE (ELEVATION)
AR-915 Scale:3/4"= 1'-0"

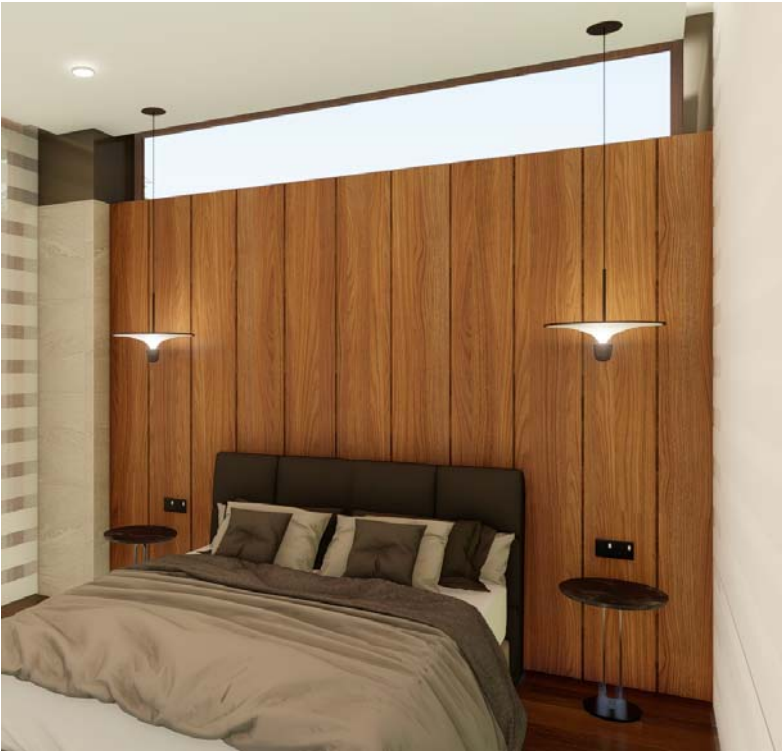

PROJECT TITLE
42 A-NEEGA
CONSTRUCTION DRAWING
SITE ADDRESS
NO (42) , A NEEGA ROAD,YANKIN TOWNSHIP,YANGON.
NOTE
1. ALL DIMENSION SHOULD BE VARIFIED ON SITE
2. FOR ALL DIMENSIONS MODIFYING SHOULD REQUEST FOR ARCHITECT APPROVAL
3. DO NOT SCALE ON DRAWING BY ANY MEANS
4. DETAIL DRAWINGS ARE FOR DESIGN INTENT
5. CONTRACTOR OR SUPPLIER SHOULD PROPOSE SHOP DRAWING TO ARCHITECT FOR APPROVAL BEFORE COMMENCE ANY WORK ON SITE


REVISED DRAWING INFORMATION			
REV.	DRAWN	COMMENTS	DATE

OWNER'S NAME
U AUNG MYO THET
ARCHITECT'S NAME
U THIHA MIN THWIN




DRAWING TITLE:
GENERAL DETAILS- (WARDROBE & TV CABINET@ GUEST BEDROOM)


REVISION	
SCALE :	AS SHOWN
DATE ISSUED :	AUG - 2023
JOB NO :	AR - 136 - 2022
DRAWING NO :	AR / CON / 915
DRAWN BY :	NNW
CHECKED BY :	-

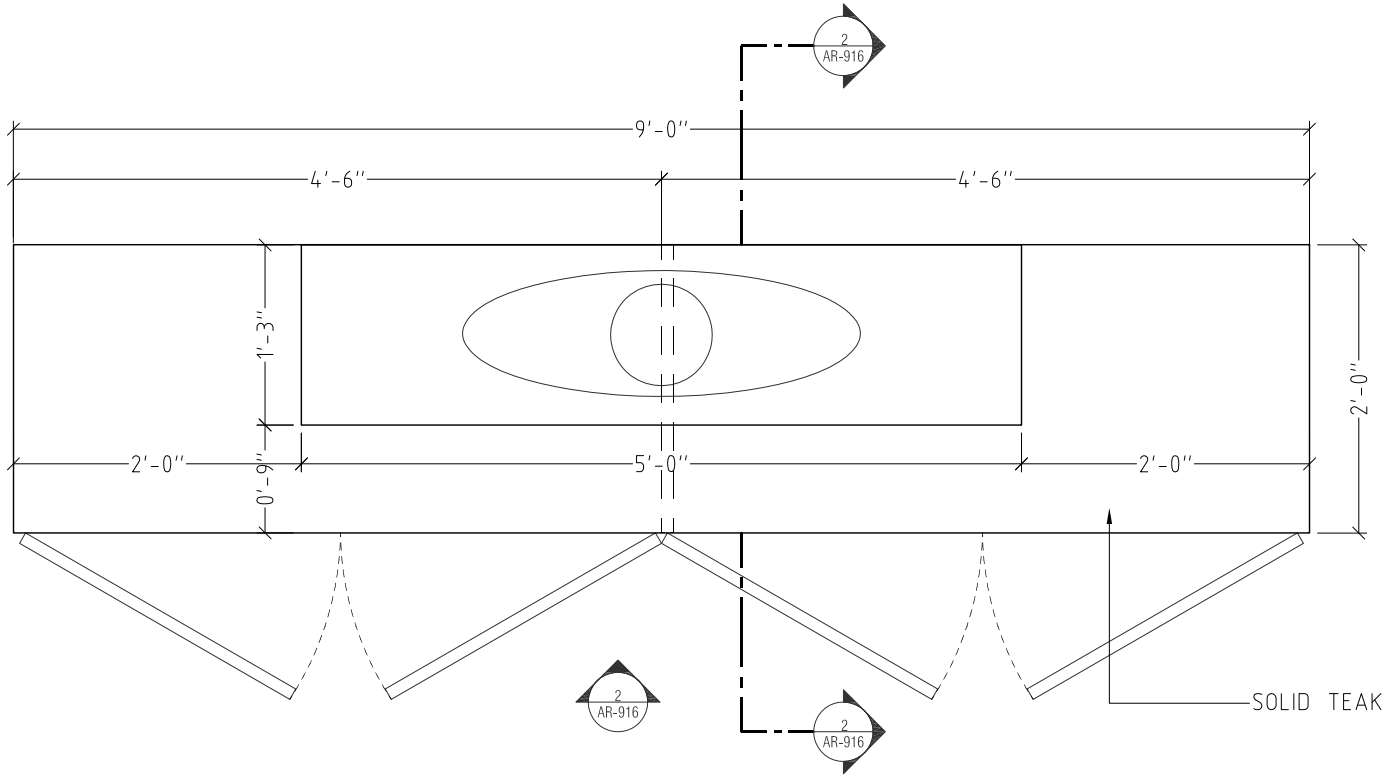

1 PLAN (SHRINE)
AR-916 Scale:3/4"= 1'-0"

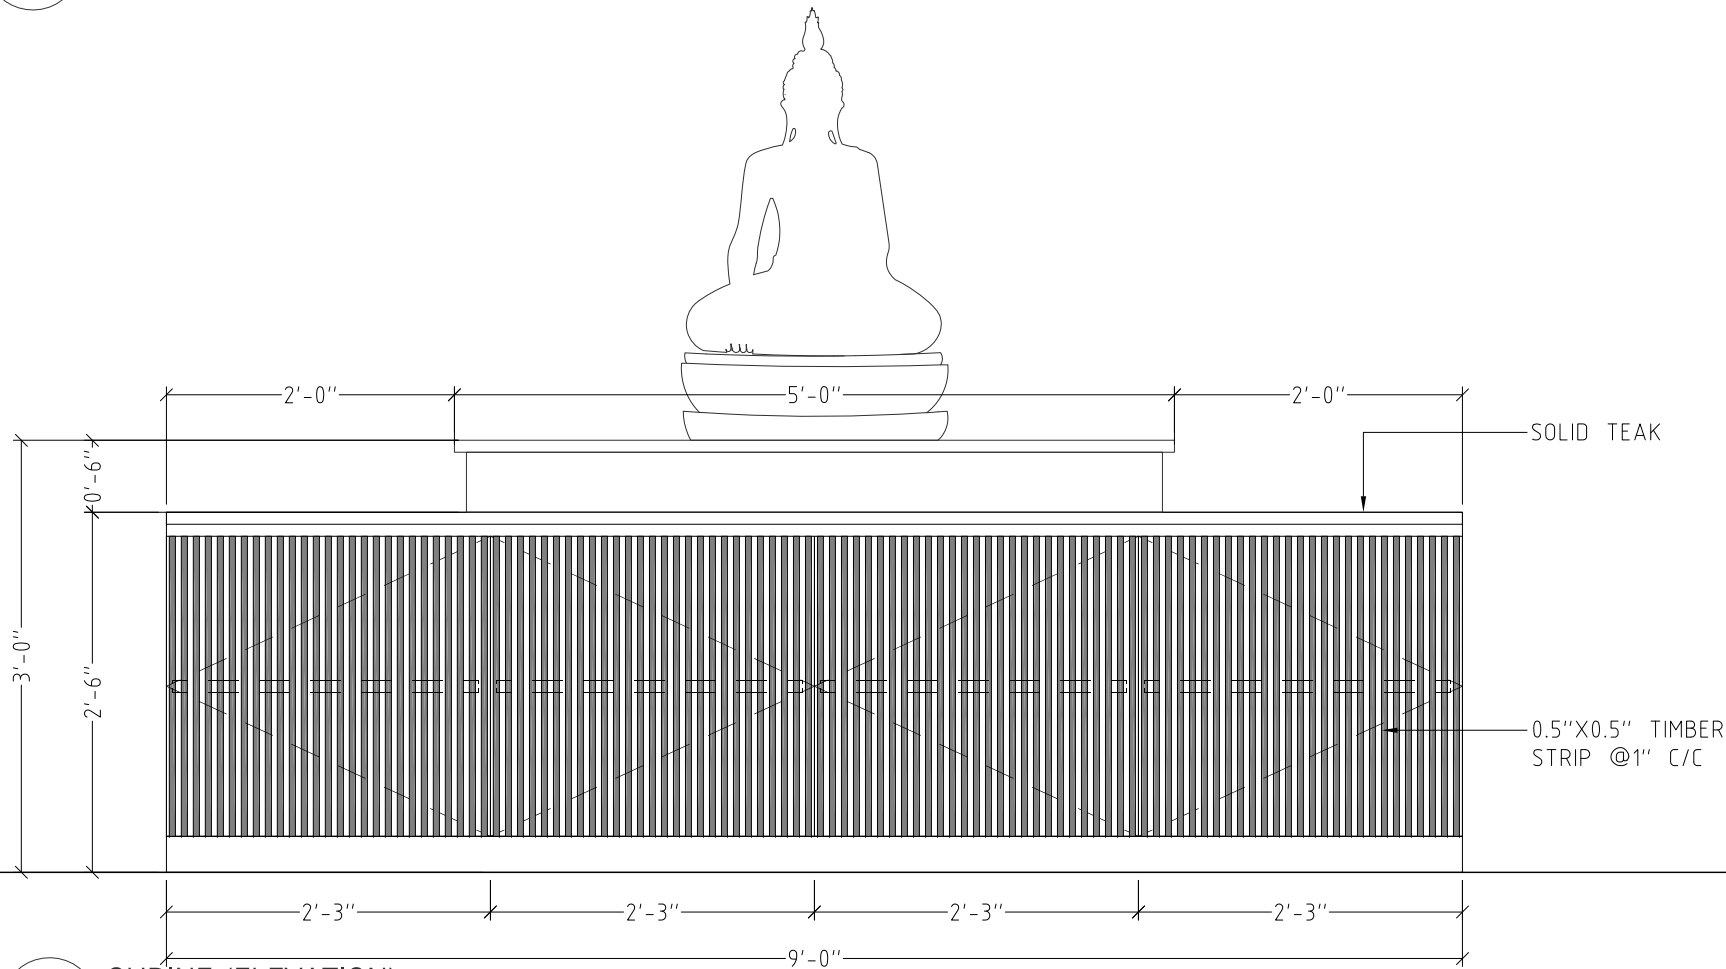


2 SHRINE (ELEVATION)
AR-916 Scale:3/4"= 1'-0"

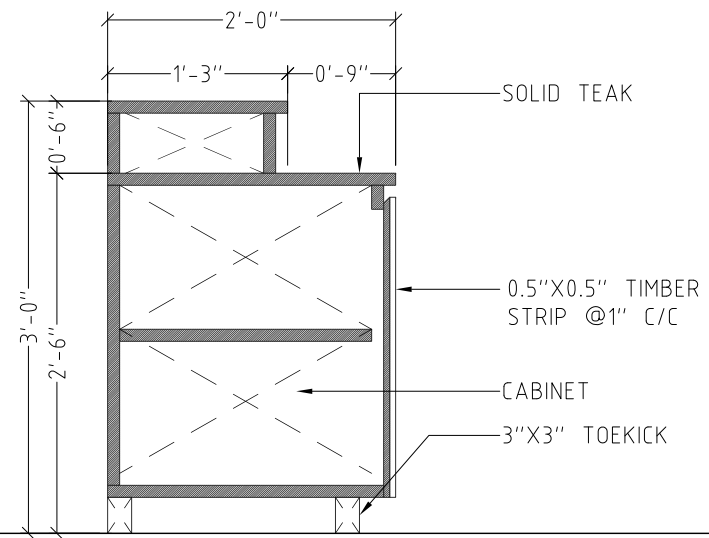


3 SECTION (SHRINE)
AR-916 Scale:3/4"= 1'-0"

PROJECT TITLE		
42 A-NEEGA		
CONSTRUCTION DRAWING		
SITE ADDRESS		
NO (42) , A NEEGA ROAD,YANKIN TOWNSHIP,YANGON.		
NOTE		
1. ALL DIMENSION SHOULD BE VARIFIED ON SITE		
2. FOR ALL DIMENSIONS MODIFYING SHOULD REQUEST FOR ARCHITECT APPROVAL		
3. DO NOT SCALE ON DRAWING BY ANY MEANS		
4. DETAIL DRAWINGS ARE FOR DESIGN INTENT		
5. CONTRACTOR OR SUPPLIER SHOULD PROPOSE SHOP DRAWING TO ARCHITECT FOR APPROVAL BEFORE COMMENCE ANY WORK ON SITE		
REVISED DRAWING INFORMATION		
REV.	DRAWN	COMMENTS
		DATE
OWNER'S NAME		
U AUNG MYO THET		
ARCHITECT'S NAME		
U THIHA MIN THWIN		
TYTO architects		
DRAWING TITLE:		
GENERAL DETAILS- SHRINE		
REVISION		
SCALE :	AS SHOWN	
DATE ISSUED :	AUG - 2023	
JOB NO :	AR - 136 - 2022	
DRAWING NO :	AR / CON / 916	
DRAWN BY :	NNW	
CHECKED BY :	-	

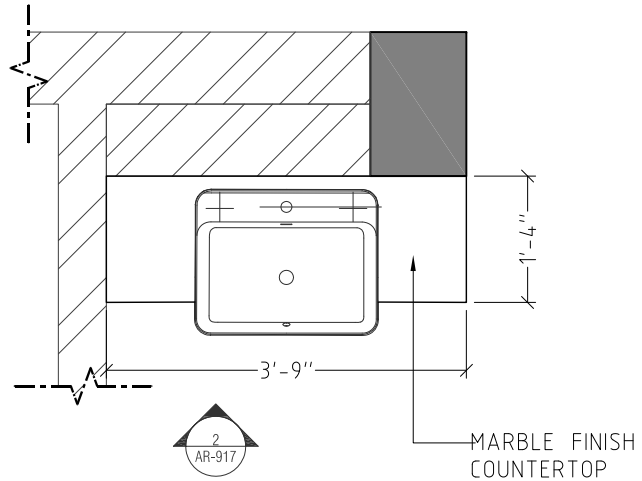

1 COUNTER PLAN @ MASTER BATH & WC
AR-917 Scale: 1/2" = 1'-0"

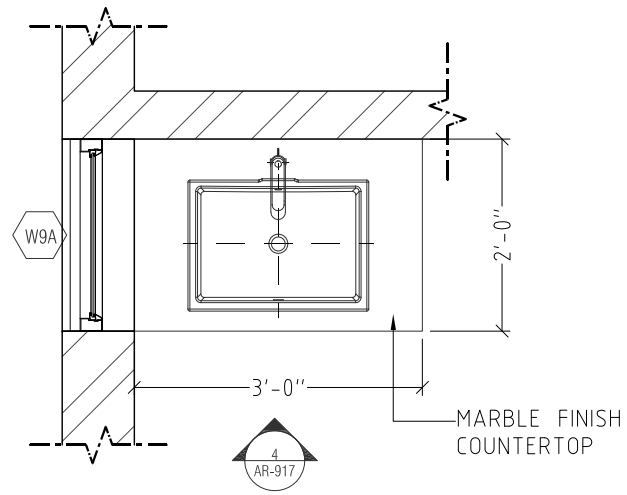

3 COUNTER PLAN @ GUEST BATH & WC
AR-917 Scale: 1/2" = 1'-0"



PROJECT TITLE

42 A-NEEGA

CONSTRUCTION DRAWING

SITE ADDRESS

NO (42) , A NEEGA ROAD, YANKIN TOWNSHIP, YANGON.

NOTE

1. ALL DIMENSION SHOULD BE VARIFIED ON SITE
2. FOR ALL DIMENSIONS MODIFYING SHOULD REQUEST FOR ARCHITECT APPROVAL
3. DO NOT SCALE ON DRAWING BY ANY MEANS
4. DETAIL DRAWINGS ARE FOR DESIGN INTENT
5. CONTRACTOR OR SUPPLIER SHOULD PROPOSE SHOP DRAWING TO ARCHITECT FOR APPROVAL BEFORE COMMENCE ANY WORK ON SITE

REVISED DRAWING INFORMATION

REV.	DRAWN	COMMENTS	DATE

OWNER'S NAME

U AUNG MYO THET

ARCHITECT'S NAME

U THIHA MIN THWIN

TYTO
architects

DRAWING TITLE:

GENERAL DETAILS-
BASIN COUNTER

REVISION

SCALE : AS SHOWN


DATE ISSUED : AUG - 2023

JOB NO : AR - 136 - 2022


DRAWING NO : AR / CON / 917

DRAWN BY : NNW


CHECKED BY : -

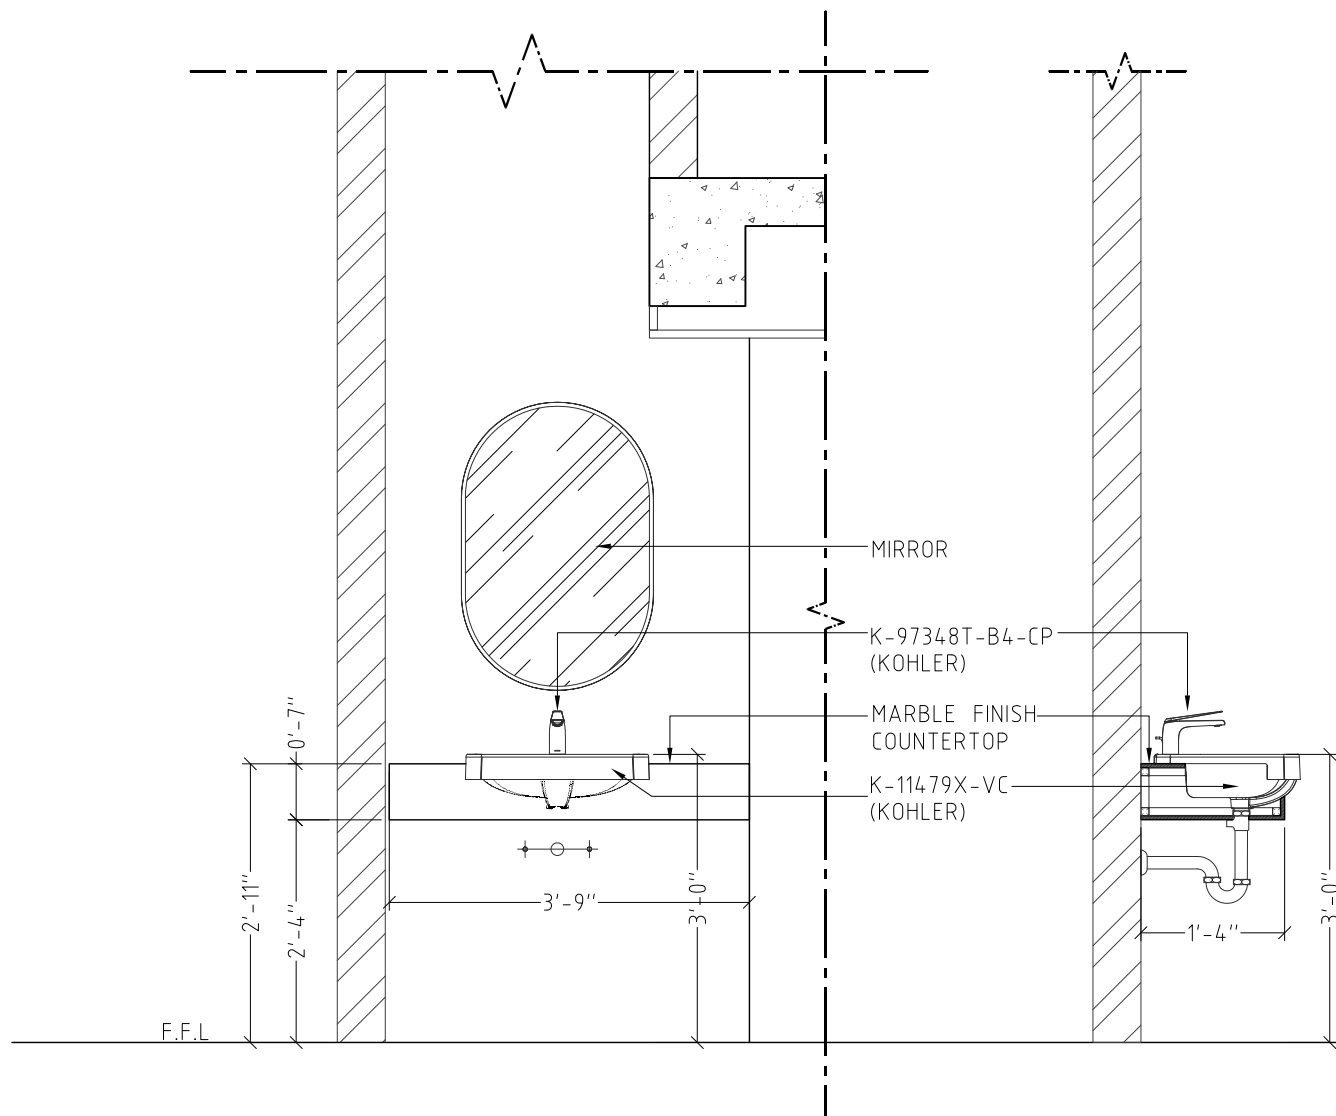


2 COUNTER @ MASTER BATH & WC (ELEVATION & SECTION)
AR-917 Scale: 1/2" = 1'-0"

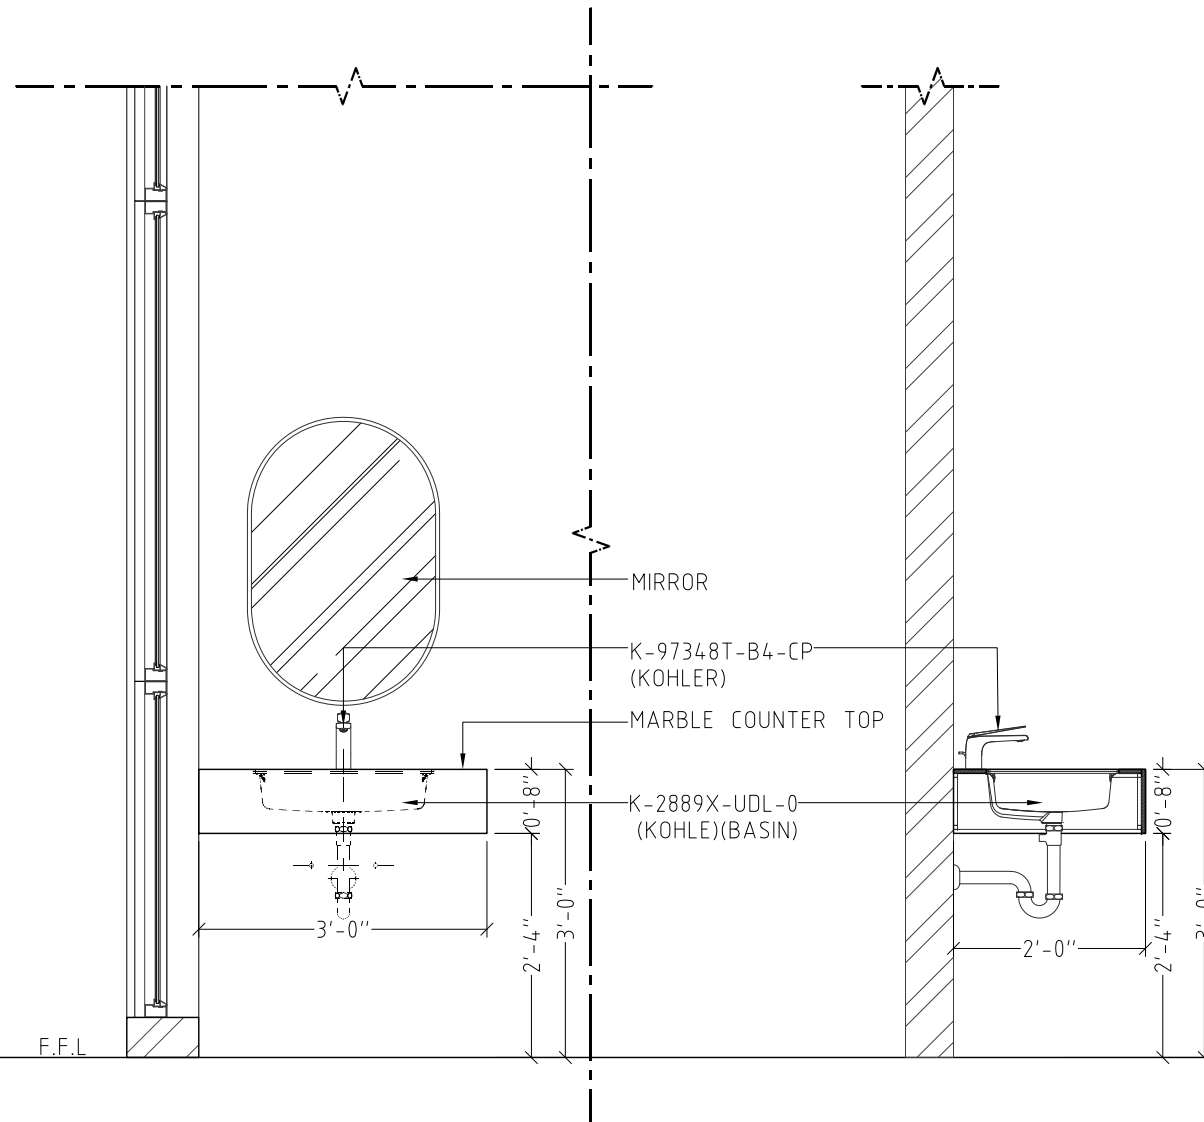

4 COUNTER @ GUEST BATH & WC (ELEVATION & SECTION)
AR-917 Scale: 1/2" = 1'-0"

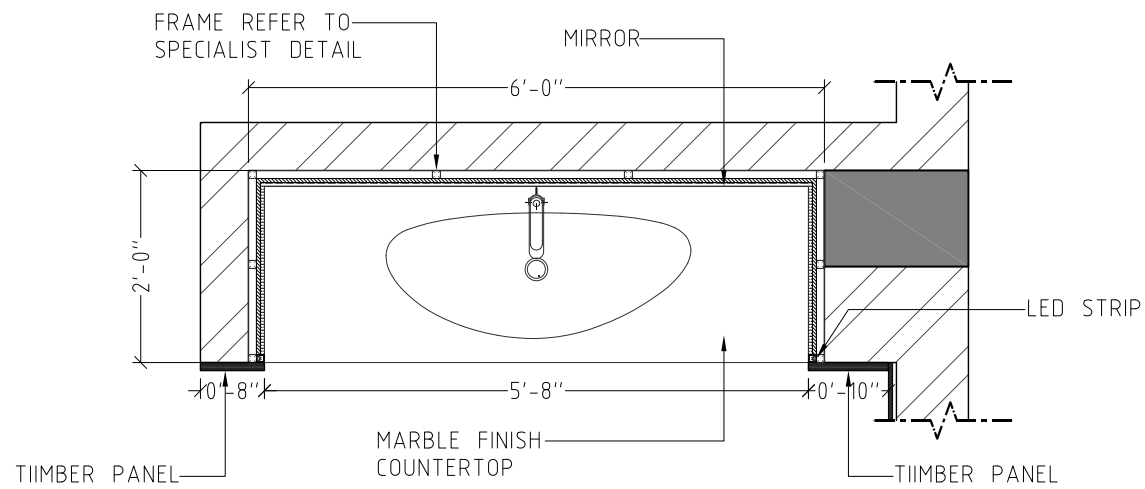

1 COUNTER PLAN @ EN SUITE
AR-918 Scale: 1/2" = 1'-0"

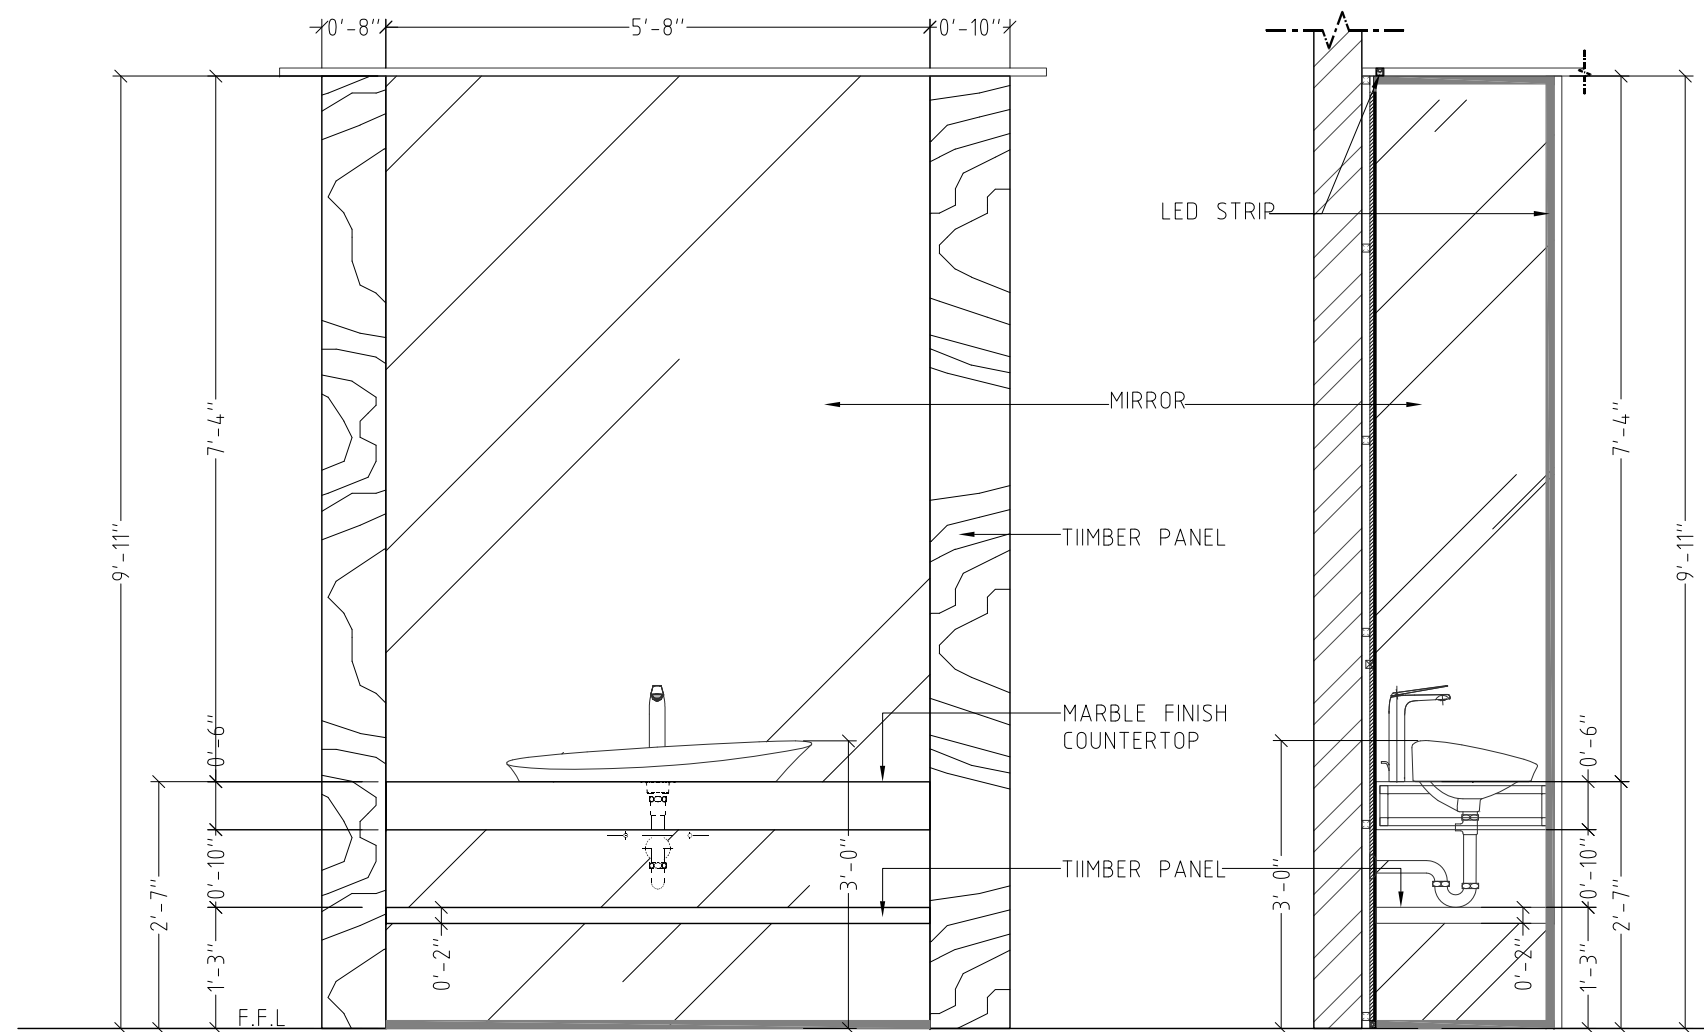

2 COUNTER @ EN SUITE (ELEVATION & SECTION)
AR-918 Scale: 1/2" = 1'-0"



3 COUNTER @ ENSUITE (3D IMAGE)
AR-918 NOT TO SCALE

PROJECT TITLE		
42 A-NEEGA		
CONSTRUCTION DRAWING		
SITE ADDRESS		
NO (42) , A NEEGA ROAD, YANKIN TOWNSHIP, YANGON.		
NOTE		
1. ALL DIMENSION SHOULD BE VARIFIED ON SITE 2. FOR ALL DIMENSIONS MODIFYING SHOULD REQUEST FOR ARCHITECT APPROVAL 3. DO NOT SCALE ON DRAWING BY ANY MEANS 4. DETAIL DRAWINGS ARE FOR DESIGN INTENT 5. CONTRACTOR OR SUPPLIER SHOULD PROPOSE SHOP DRAWING TO ARCHITECT FOR APPROVAL BEFORE COMMENCE ANY WORK ON SITE		
REVISED DRAWING INFORMATION		
REV.	DRAWN	COMMENTS
		DATE
OWNER'S NAME		
U AUNG MYO THET		
ARCHITECT'S NAME		
U THIHA MIN THWIN		
TYTO architects		
DRAWING TITLE:		
GENERAL DETAILS- COUNTER @ EN SUITE		
REVISION		
SCALE	:	AS SHOWN
DATE ISSUED	:	AUG - 2023
JOB NO	:	AR - 136 - 2022
DRAWING NO	:	AR / CON / 918
DRAWN BY	:	NNW
CHECKED BY	:	-